5 REAR ELEVATION
SCALE: 1/4" = 1'-0"

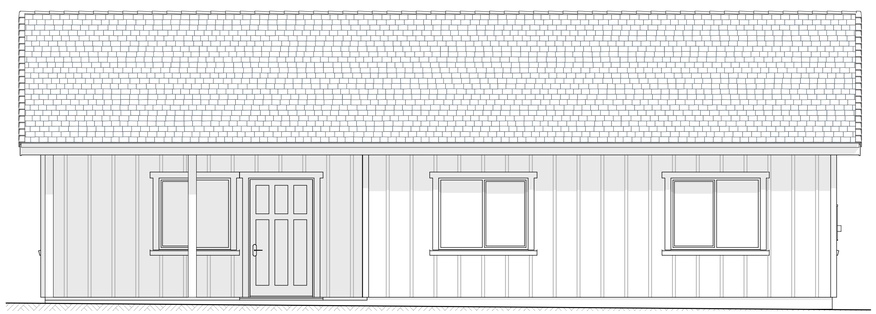

3 FRONT ELEVATION
SCALE: 1/4" = 1'-0"

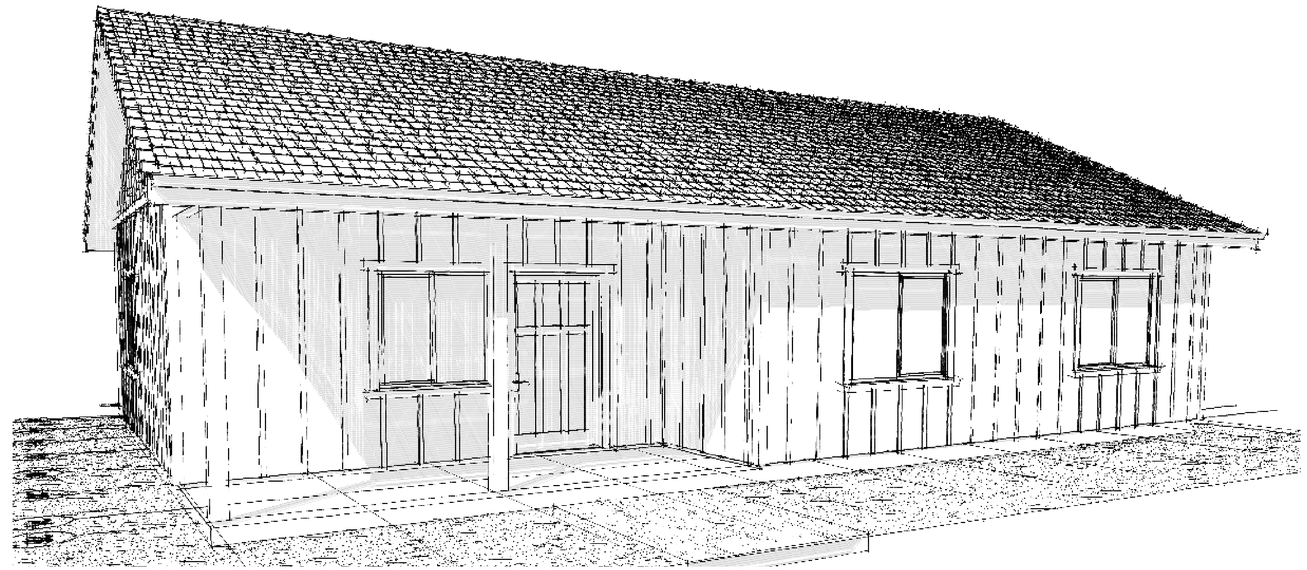

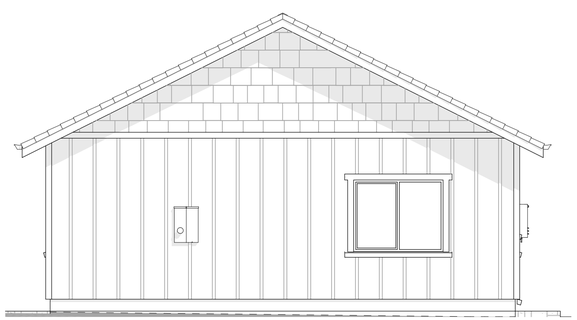

4 RIGHT ELEVATIONS
SCALE: 1/4" = 1'-0"

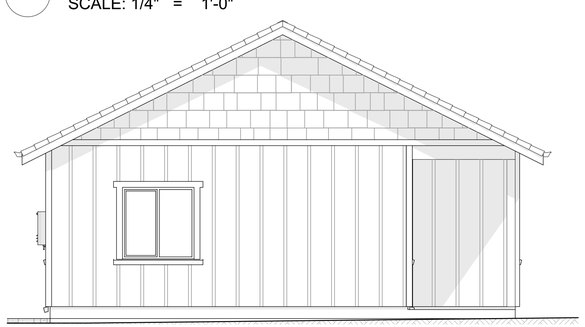

2 LEFT ELEVATIONS
SCALE: 1/4" = 1'-0"

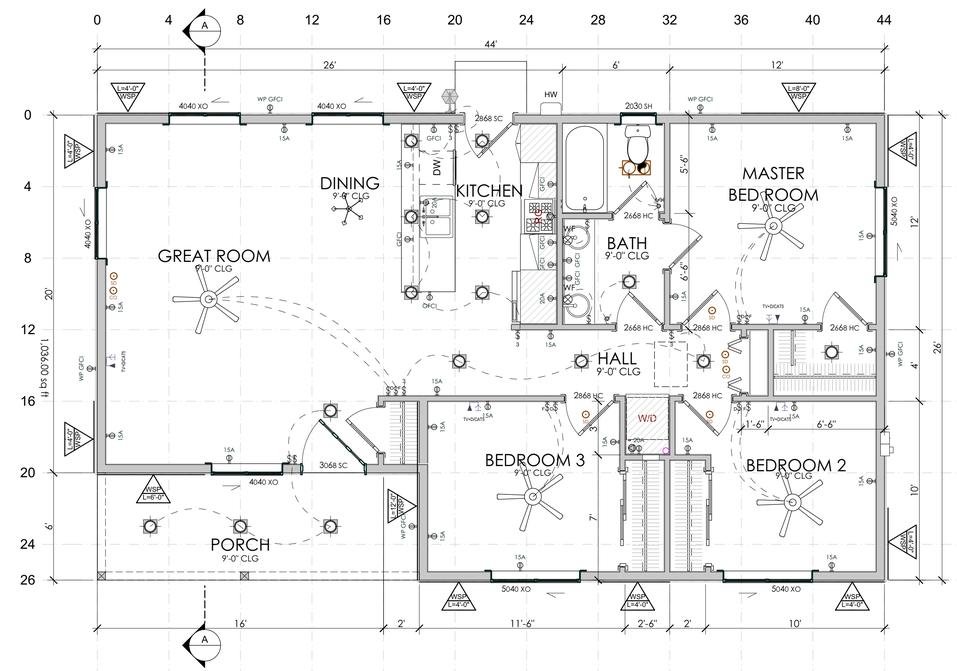

1 FLOOR PLAN
SCALE: 1/4" = 1'-0"

COMPANY INFO.

NorCal GBC
GREEN BUILDING CONSULTING
2500 Durham-Dayton Hwy #1, Durham, CA
P-530.321.7812
norcalgbc.com

NOR CAL CONSTRUCTION

DISCLAIMER

COPYRIGHT NorCal GBC 2021
Do not reproduce these drawings and specifications without the express written permission of the drafter. The drawings and specifications are instruments of service and should remain the property of the drafter whether the project for which they are made is executed or not. These drawings and specifications shall not be used for additions to this project by others except by the express written permission of the drafter.

CLIENT INFO.

NEW RESIDENCE
NorCal Ridge Collection
MP 1036-3.1
TOWN OF PARADISE
3 BED / 1 BATH / 1036 SQ.FT.
APN: TBD

DRAWING INFO.

1" ACTUAL

IF THE ABOVE DIMENSION DOES NOT MEASURE ONE INCH (1") EXACTLY, THIS DRAWING WILL HAVE BEEN ENLARGED OR REDUCED, AFFECTING ALL LABELED SCALES.

BY	REVISIONS	DATE

Date:	8/2/2021
Scale:	AS NOTED
Sheet:	
Drawn:	
Steve Buttitta	

A1.01

PRESENTATION PLANS

Plotted On: 8/2/2021

D:\2021 projects\08-NorCal Ridge Collection\MP-1036-3.1\NCRC-MP1036-3.1.bpn