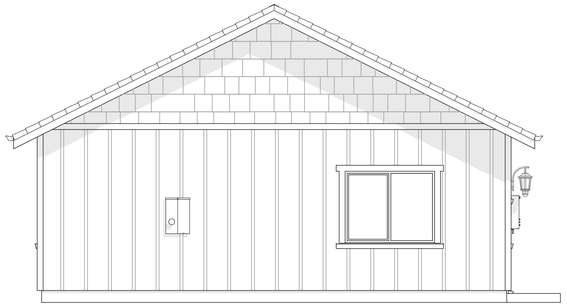

5 RIGHT ELEVATION
SCALE: 1/4" = 1'-0"

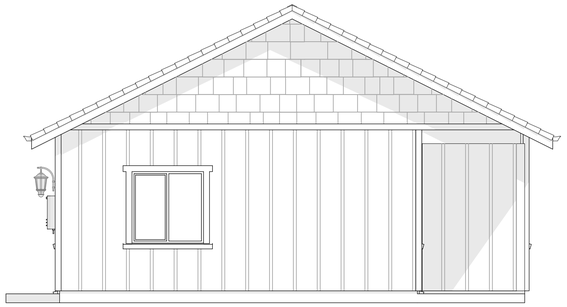

4 LEFT ELEVATION
SCALE: 1/4" = 1'-0"

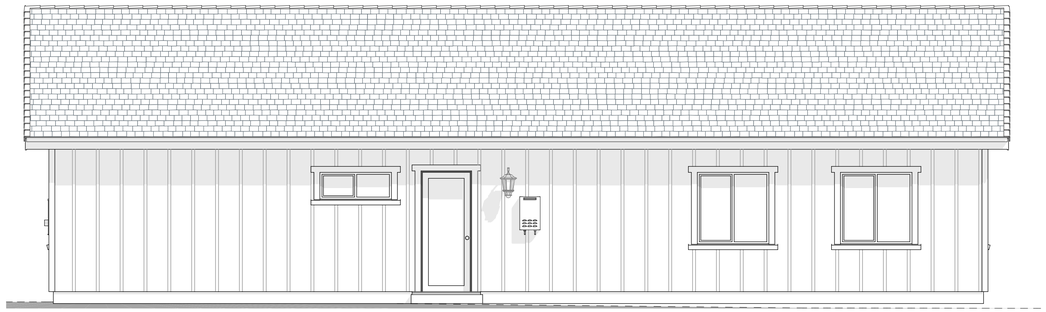

3 REAR ELEVATION
SCALE: 1/4" = 1'-0"

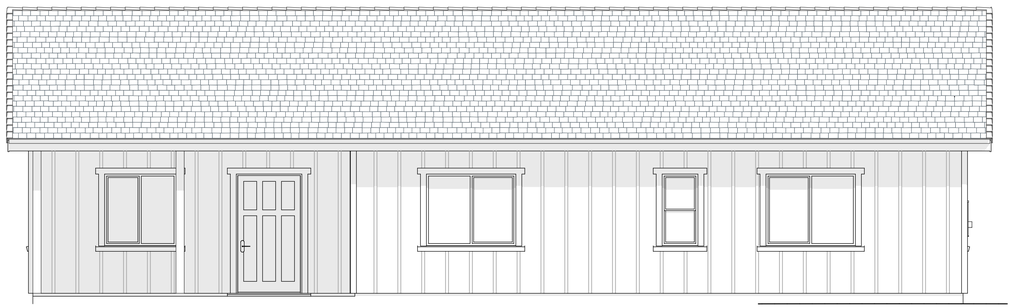

2 FRONT ELEVATION
SCALE: 1/4" = 1'-0"

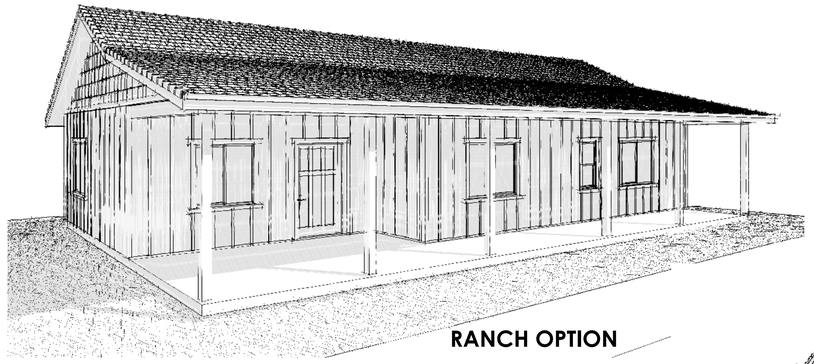

RANCH OPTION

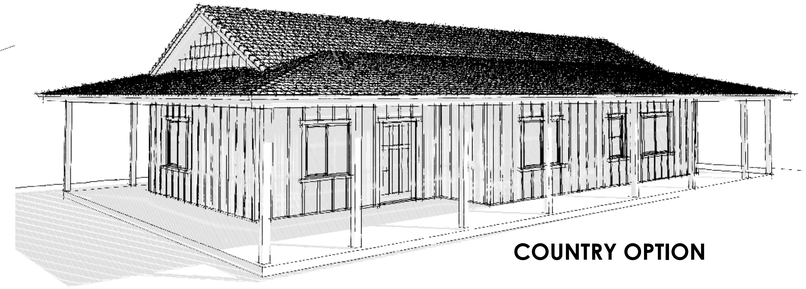

COUNTRY OPTION

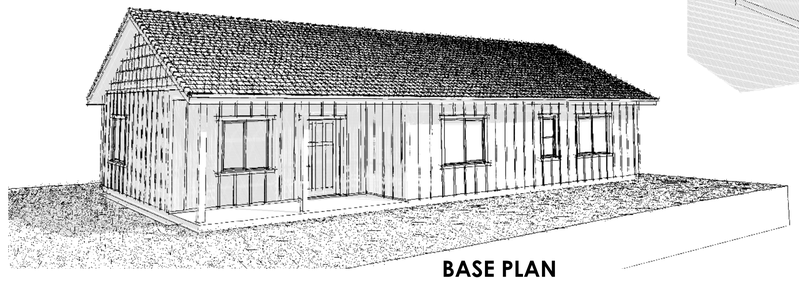

BASE PLAN

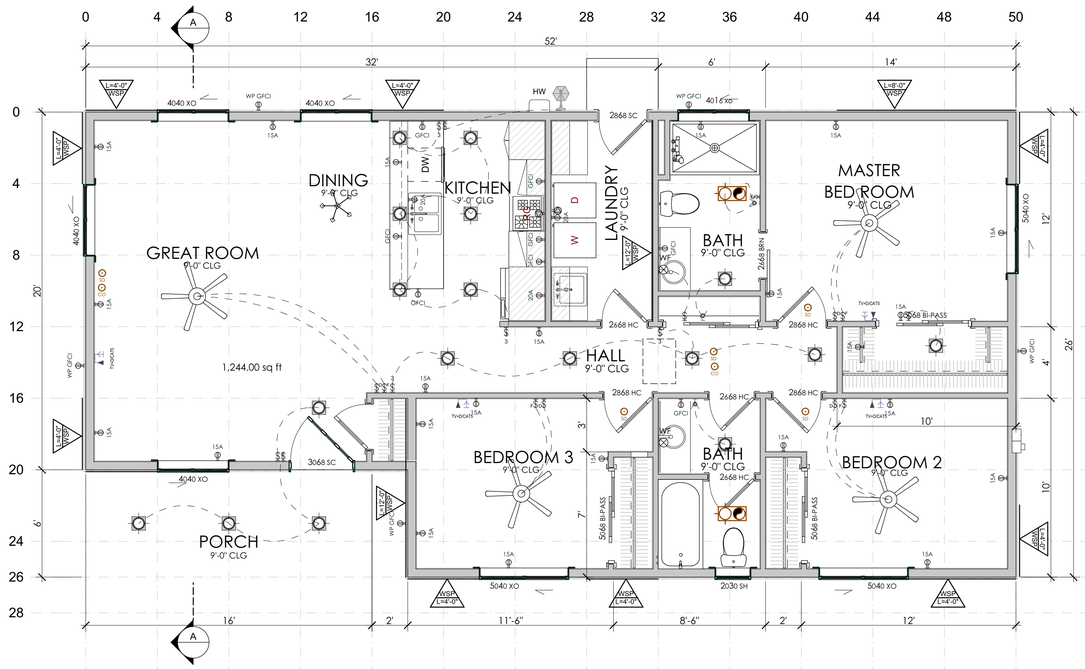


1 FLOOR PLAN
SCALE: 1/4" = 1'-0"

COMPANY INFO.

NorCal GBC
GREEN BUILDING CONSULTING
2500 Durham-Dayton Hwy #1, Durham, CA
P-530.321.7812
norcalgbc.com

NOR CAL CONSTRUCTION

DISCLAIMER

**COPYRIGHT NorCal GBC 2021**
Do not reproduce these drawings and specifications without the express written permission of the drafter. The drawings and specifications are instruments of service and should remain the property of the drafter whether the project for which they are made is executed or not. These drawings and specifications shall not be used for additions to this project by others except by the express written permission of the drafter.

CLIENT INFO.

NEW RESIDENCE

**NorCal Ridge Collection**
**MP 1244-3.2**
**TOWN OF PARADISE**
**3 BED / 2 BATH / 1244 SQ.FT.**
**APN: TBD**

DRAWING INFO.

1" ACTUAL

IF THE ABOVE DIMENSION DOES NOT MEASURE ONE INCH (1") EXACTLY, THIS DRAWING WILL HAVE BEEN ENLARGED OR REDUCED, AFFECTING ALL LABELED SCALES.

| BY | REVISIONS | DATE |
|---|---|---|
| | | |

| | |
|---|---|
| Date: | 8/31/2021 |
| Scale: | AS NOTED |
| Sheet: | |
| Drawn: | |
| Steve Buttitta | |

**A1.01**

PRESENTATION PLANS

Plotted On: 8/31/2021

D:\2021 projects\08-NorCal Ridge Collection\MP-1244-3.2\NCRC-MP1244-3.2.pln